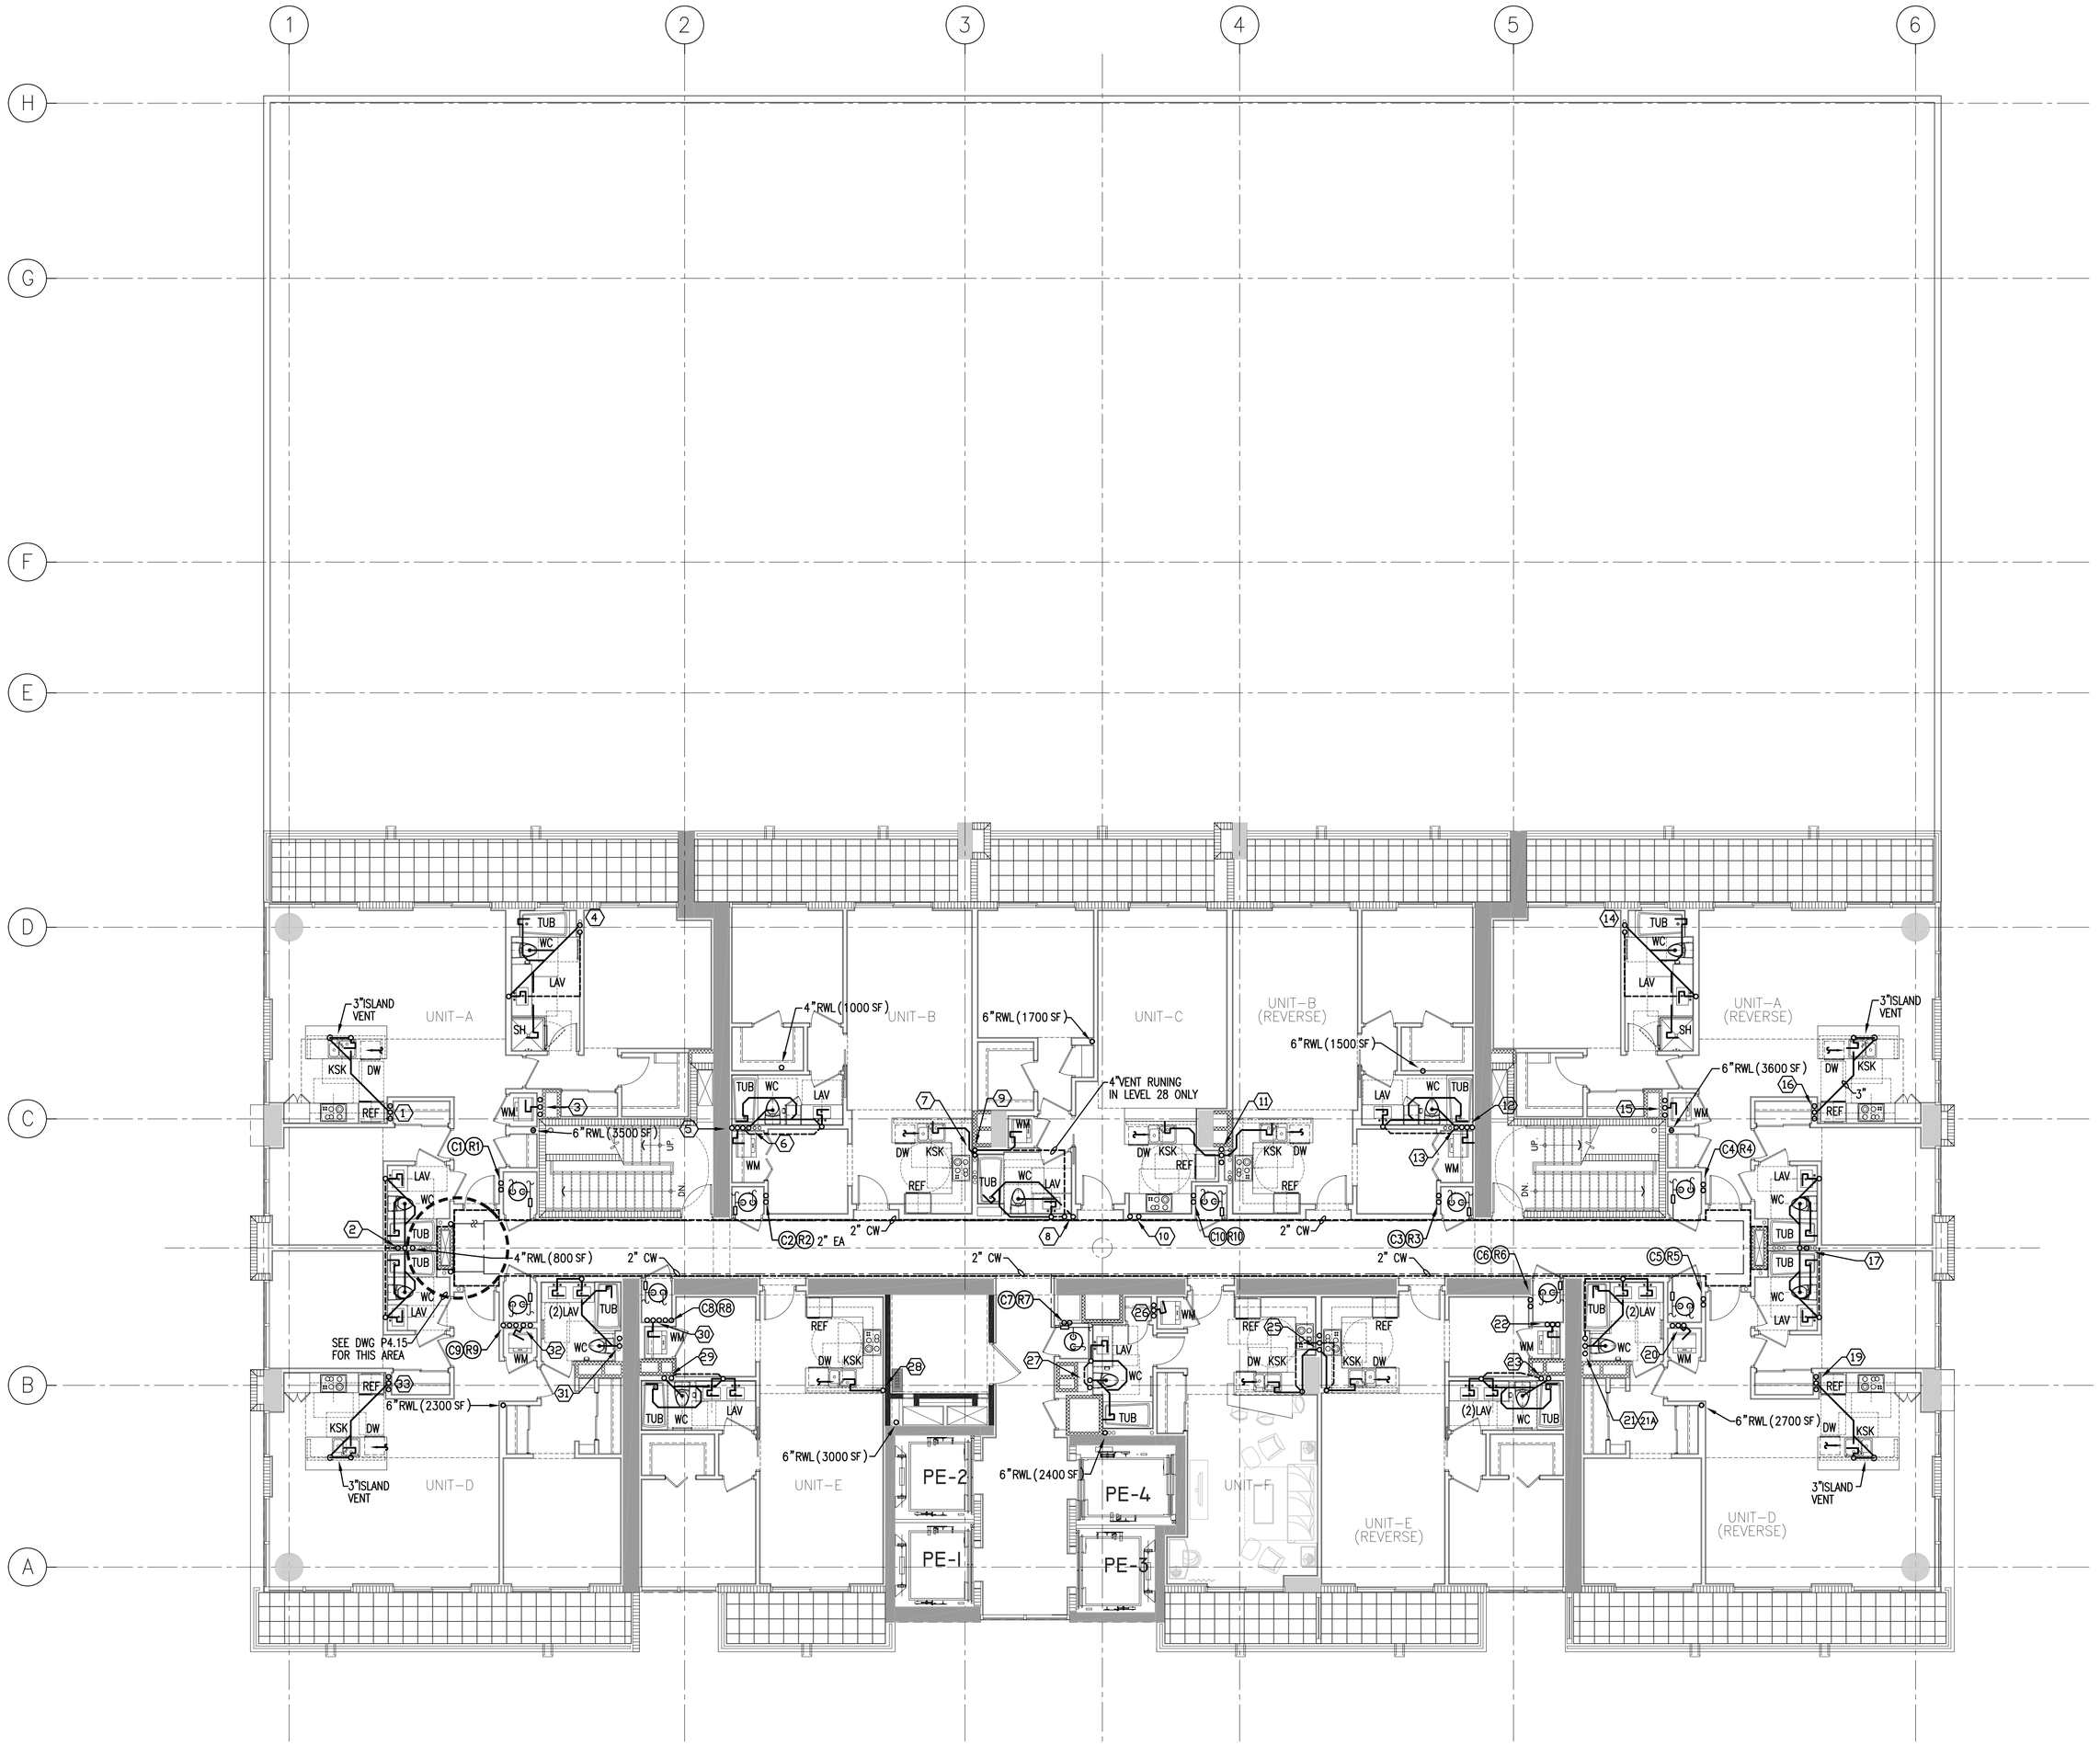

N

TYP. TOWER PLUMBING FLOOR PLAN (LEVEL1500-2800)

ELEV. = VARIES

SCALE: 1/8" = 1'-0"

NOTE.

CONTRACTOR SHALL COORDINATE ALL SLAB/ SHEAR WALL AND BEAM PENETRATION WITH MEP AND STRUCTURAL ENGINEERS.

NICHOLS BROSCH WURST WOLFE
& ASSOCIATES, INC.
Architecture & Planning

161 Almeria Avenue
Coral Gables, Florida 33134
Tel. (305) 443-5205
Fax (305) 446-2972
AAC 000680

BRUCE F. BROSCH
ARCHITECT
AR0017651

1000 BRICKELL AVENUE,
SUITE 1015 MIAMI, FL 33131
Tel. (305) 371-5254
Fax. (305) 371-6542

DESIMONE
2600 DOUGLAS RD., SUITE 900
CORAL GABLES, FLORIDA 33134
T. 305.441.0755 F. 305.447.9023
FLORIDA CERTIFICATE OF AUTHORIZATION No. 3919
WILLIAM R. O'DONNELL - FLORIDA P.E. No. 54759

pgigroup
MEP CONSULTING ENGINEERS
1101 Brickell Ave., Suite 1004-N Miami, FL 33131
Tel. 305.358.7551 Fax. 305.358.7556
www.pgigroup.net
Tel & Data/AV
Fire Alarm
Miami-Dade County, Fl.Lic. # CMC070
Broward Co. Florida, Fl.Lic. # EC9000

V.S.N. ENGINEERING
8550 W. FLAGLER STREET
SUITE 113
MIAMI, FL 33144
TEL: (305) 551-6267
FAX: (305) 551-4542

URG
URBAN RESOURCE GROUP
A DIVISION OF REALEGREEN ASSOCIATES, INC.
URBAN & DEVELOPMENT PLANNING
LANDSCAPE ARCHITECTURE
SITE GRAPHICS
797 BRICKELL AVENUE, SUITE 400 MIAMI BEACH, FLORIDA 33139
PHONE 305.675.8334 FAX 305.675.4882

1080 BRICKELL DEVELOPMENT

1100 BRICKELL AVE.
MIAMI, FLORIDA 33131

1080 BRICKELL LLC.
A RILEA GROUP PROJECT

BUILDING ELEVATION
+0'-0"= +15'-0" NGVD

Permit Set Issue,
October 22nd, 2007.

2555

P4.14A