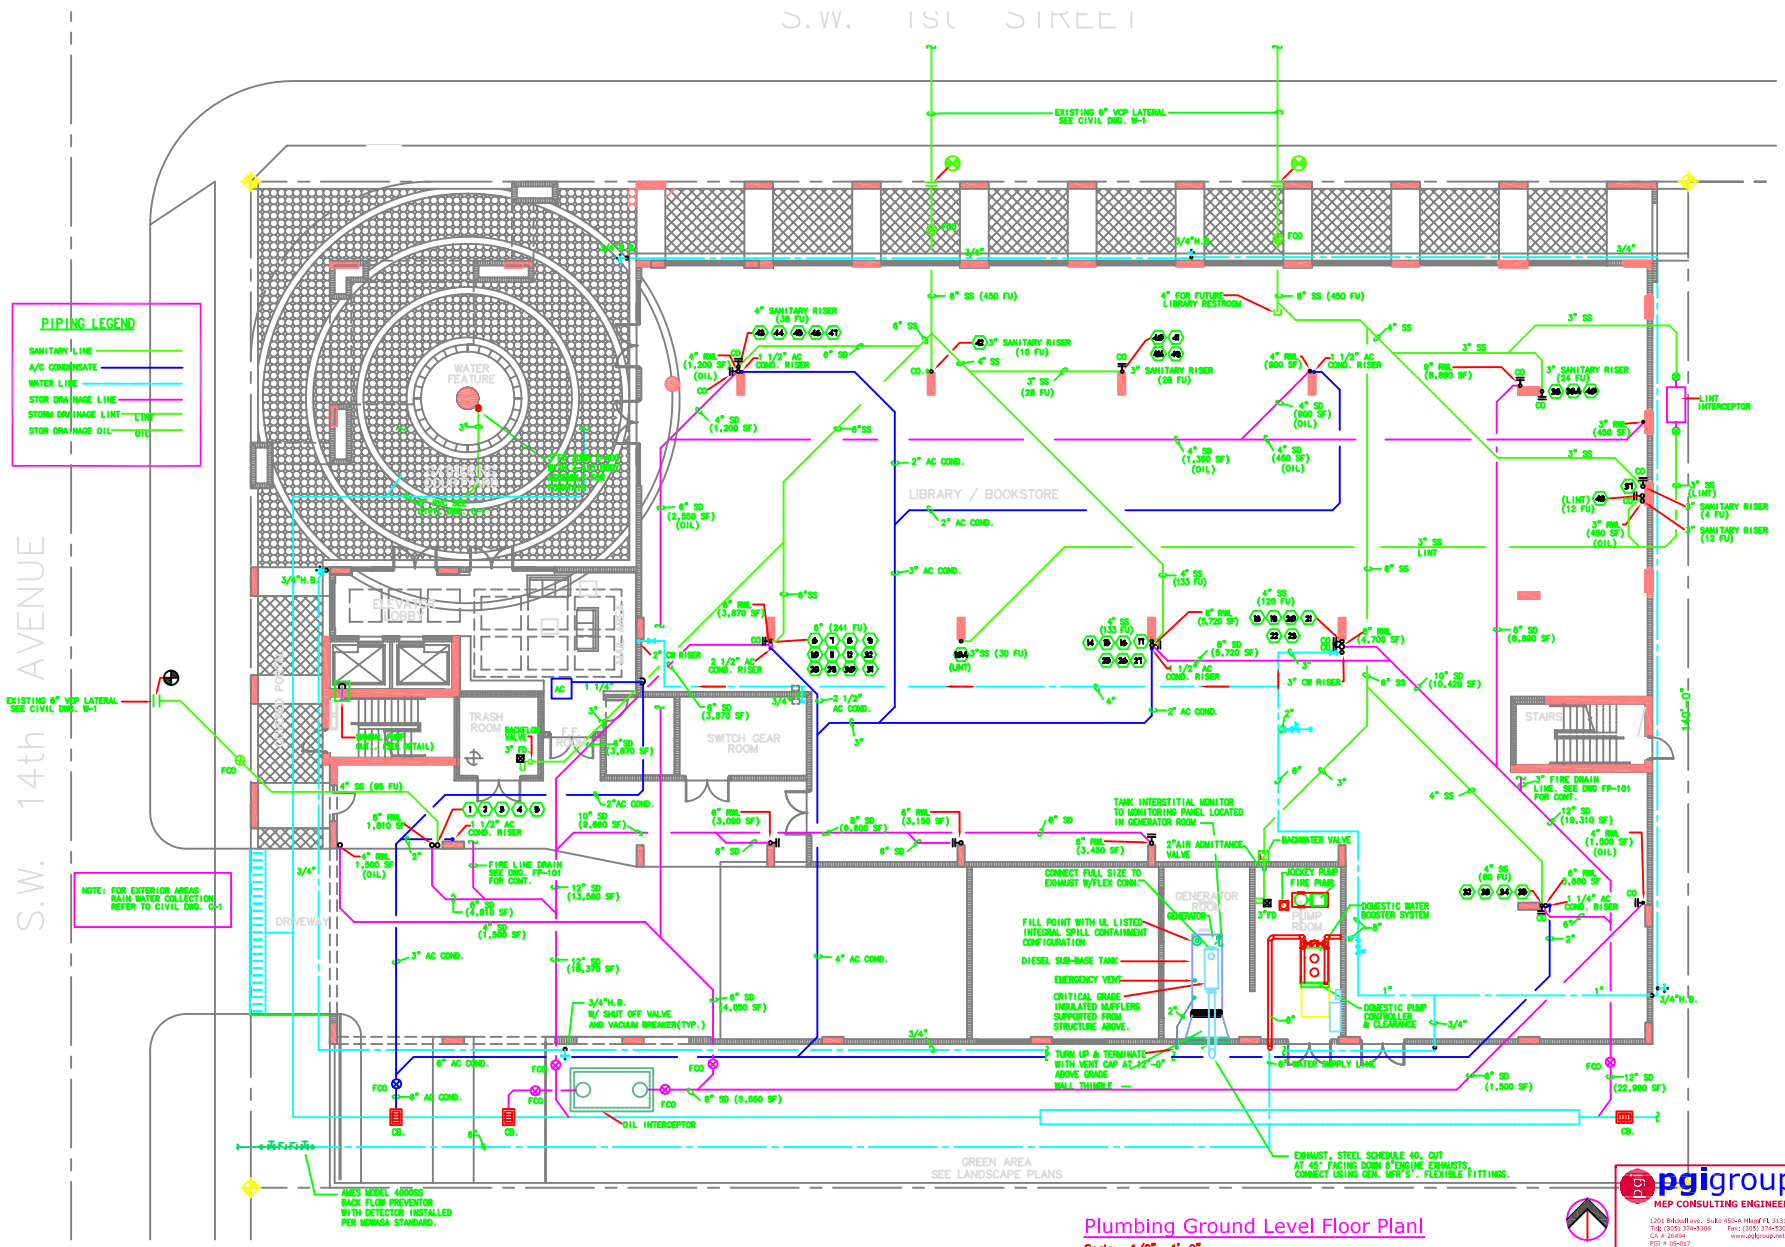

Plumbing Ground Level Floor Plan1

Scale: 1/8"= 1'-0"

revisions:

project name: VILLA AURORA
PROPOSED MIXED-USE PROJECT
1398 S.W. 1st STREET
MIAMI, FLORIDA

e.frances a.i.a. p.a.
architects & planners
1385 coral way, suite 204, miami fla. 33145 (305) 854-4070

ARCH. LICENSE AR 0005643

job no.
date. 02/07/05
scale. As Shown
drawn by.
reviewed by.
issued.

sheet no. P-101

pgigroup
MEP CONSULTING ENGINEERS
1201 Brickell Ave. Suite 450-A Miami FL 33131
Tel: (305) 374-5308 Fax: (305) 374-5308
CA # 26494 www.pgigroup.net
PGI # 05-017
Fabio J. Cabrera, P.E. Lic. # 53829
Elias P. Crespo, P.E. Lic. # 59295

G:\Ofimatica\Proyectos\2005\05017 - Villa Aurora\2.Executive Project\2.4 Dwgs\b) Actual\dwgs\06-0
Adobe PDF